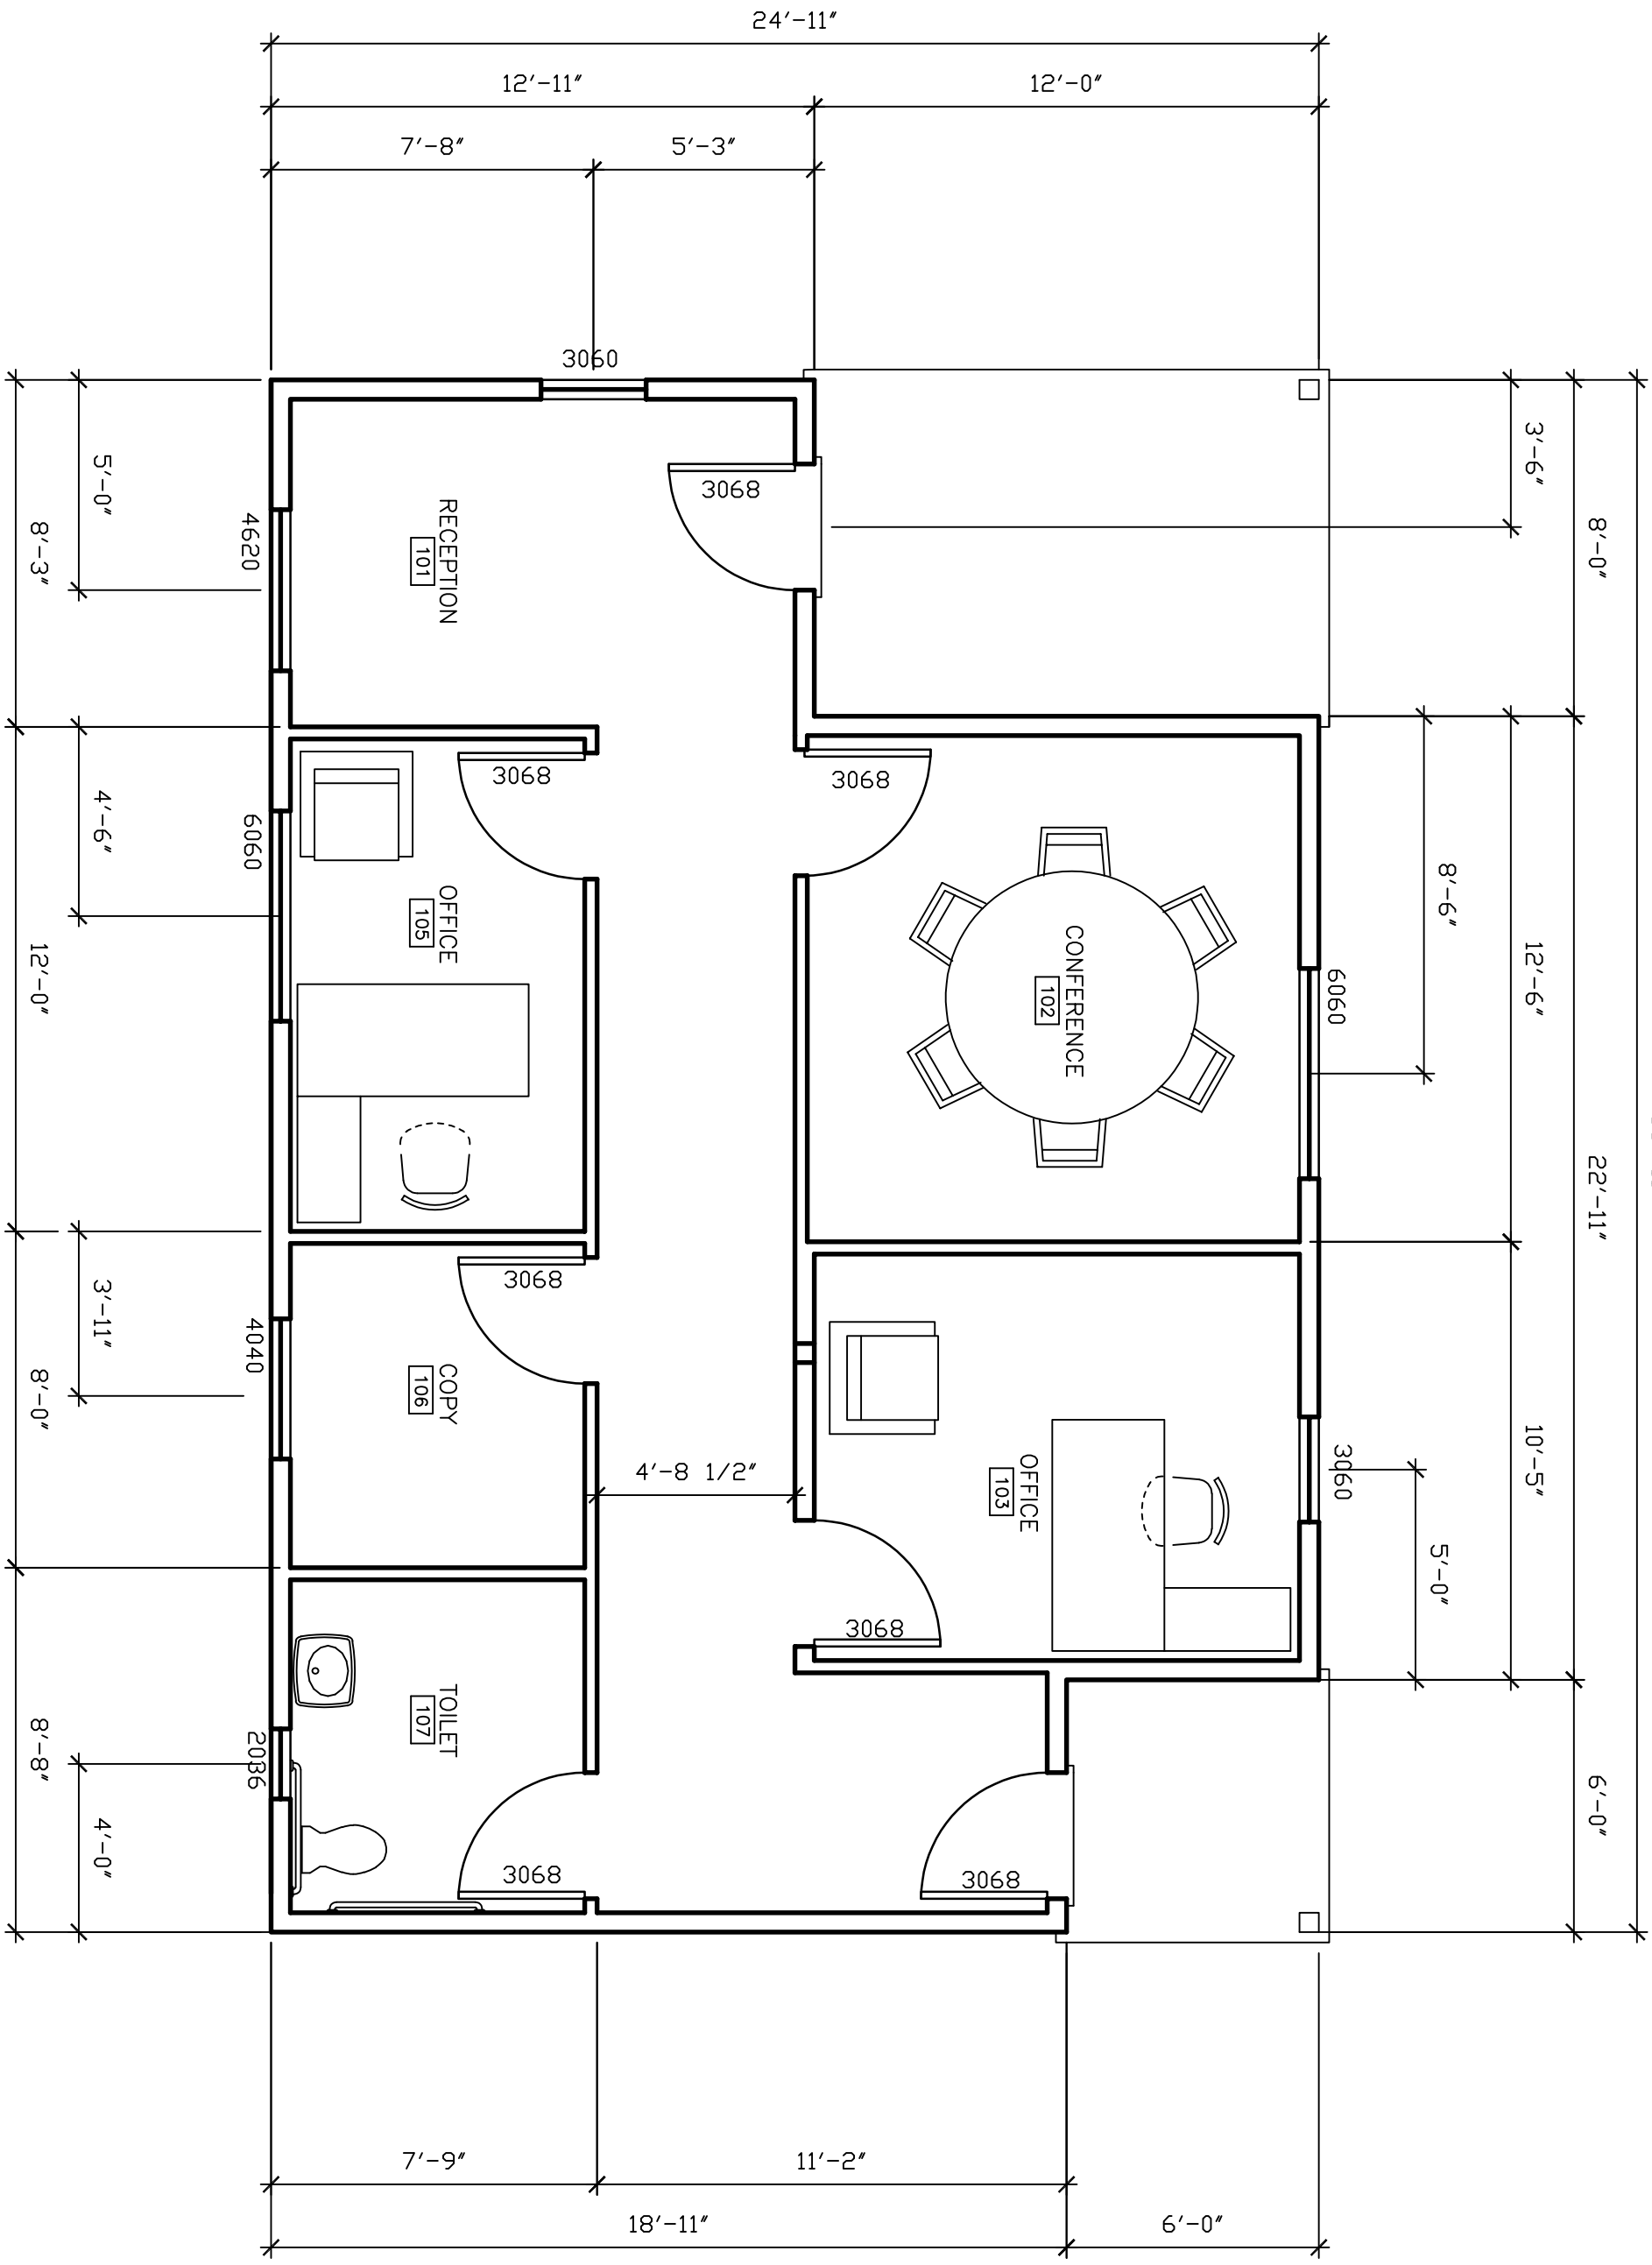

DRAWING NAME: FLOOR_PLAN

BY: JANE_CONNER DATE: 11/21/24

FILE NAME: JC-EX6-1

SCALE: 1/4"=1'-0"

AMERICAN RIVER COLLEGE
DESIGN TECHNOLOGY DEPARTMENT

SHEET# 1 of 5